SETTING OUT DATA-ON-RAMP NORTH				
NAME	CH (km)	Y	X	DETAILS
PI	0.000000	31547.651	3757070.745	L 97.131m
C36	0.097131 0.225563	31533.000 31523.511 31477.185	3756974.725 3756909.169 3756861.272	R 210.000m DA 35°02'30" TL 66.295m AL 128.432m
PI	0.293511	31430.918	3756812.884	L 68.947m
C37	0.293511 0.430283	31430.918 31382.089 31367.333	3756812.884 3756761.796 3756652.852	R 250.000m DA 31°34'30" TL 68.772m AL 137.772m
PI	0.505600	31351.320	3756616.865	L 79.517m
C38	0.505600 0.560335	31351.320 31345.585 31340.579	3756616.865 3756550.206 3756560.420	R 2000.000m DA 1°33'40" TL 27.269m AL 54.535m
PI	0.820247	31292.862	3756309.905	L 259.912m
PI	0.820247	31292.862	3756309.905	L 259.912m

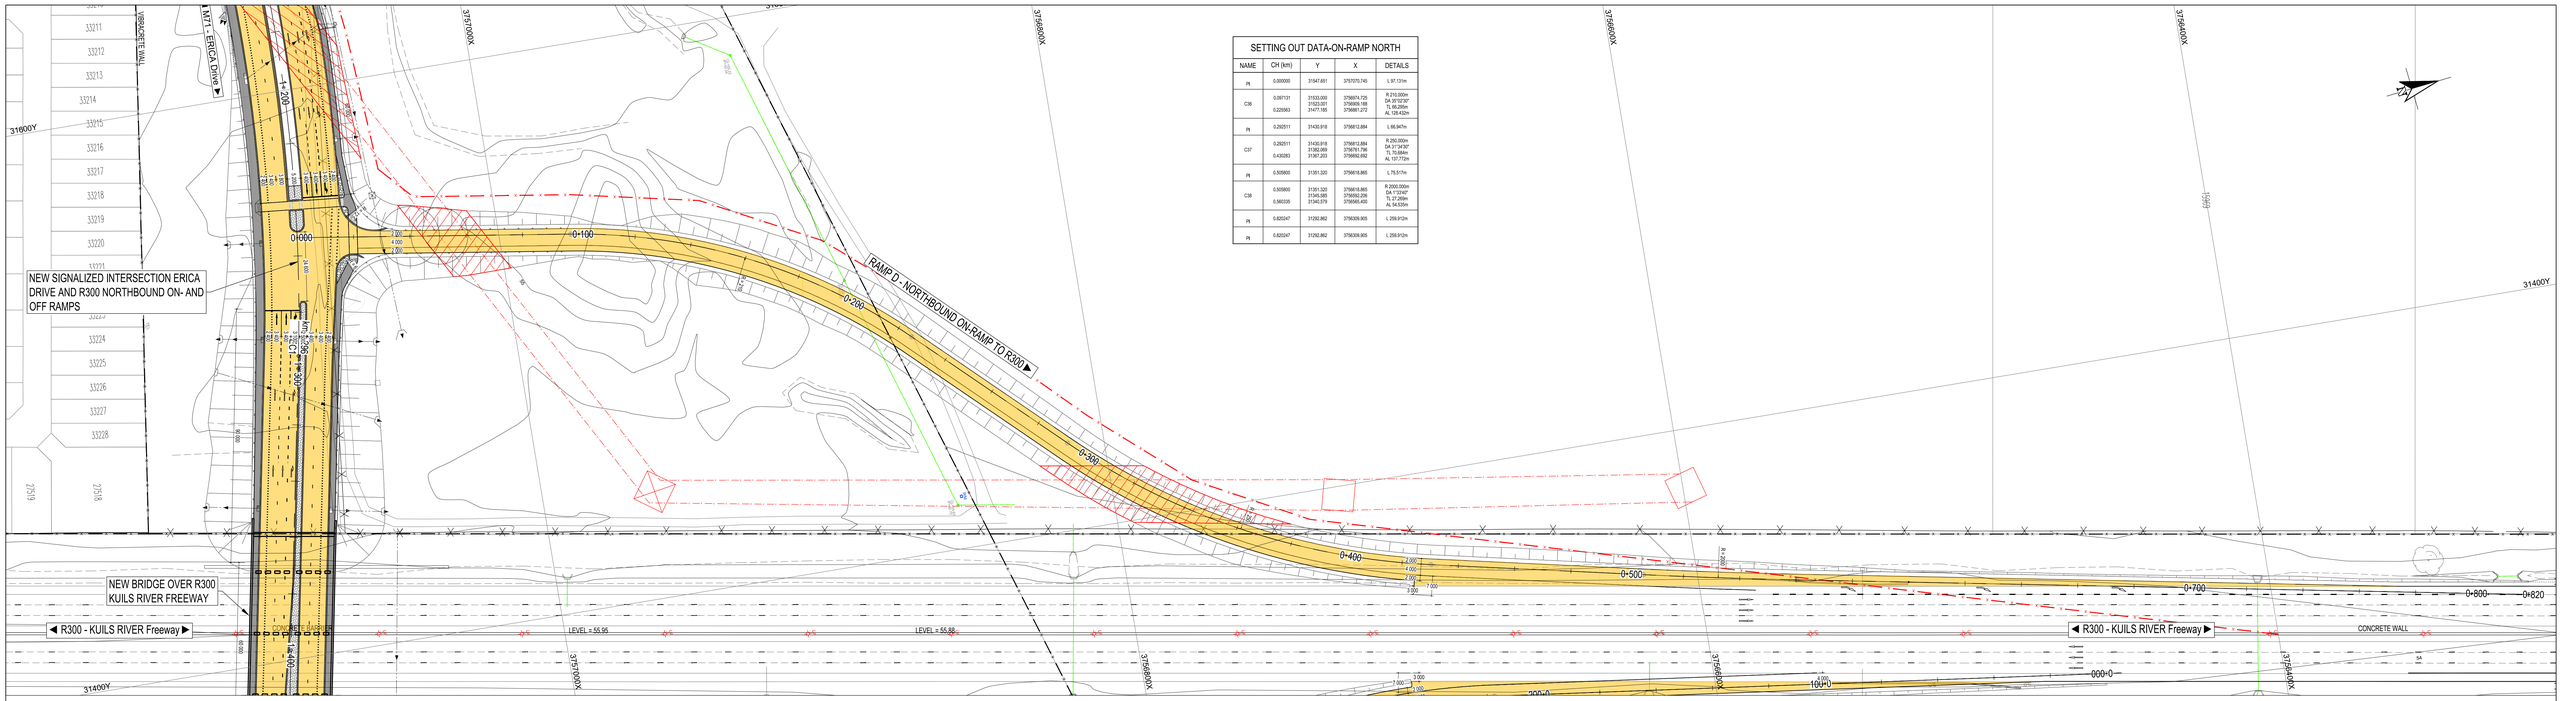

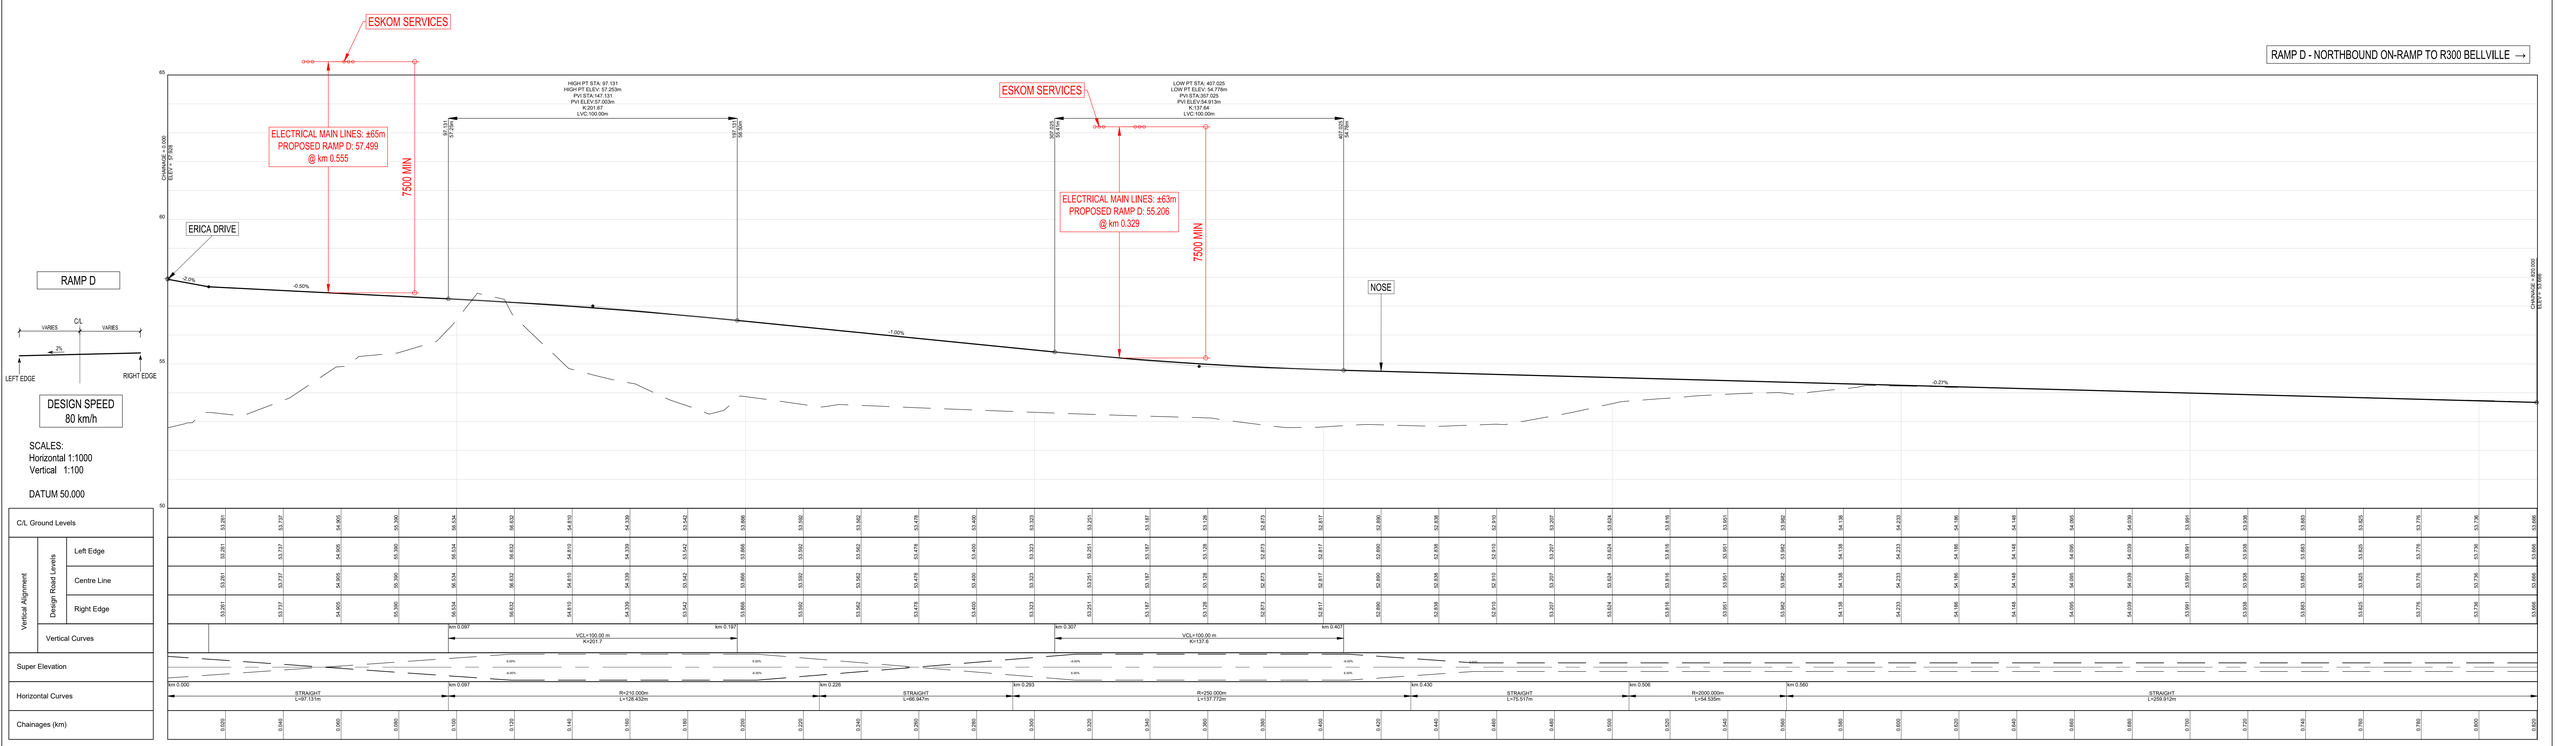

29 De Havilland Crescent
Pro Park, Building 1
Persequor Technopark
Pretoria
0020

Tel: (012) 349 1664

gautereng@itsglobal.co.za
www.itsglobal.co.za

CLIENT: CITY OF CAPE TOWN ISIXEKO SASEKAPA STAD KAAPSTAD

APPROVED - AS BUILTS
Name : -
Prof. Reg. No. : -
Date : -

APPROVED - CONSTRUCTION
Name : -
Prof. Reg. No. : -
Date : -

NO.	DATE	REVISION	SIGNED
A	31.07.18	ISSUED FOR INFORMATION	

	NAME:	SIGNED:	DATE:
DESIGNED:	J. ERASMUS		
DRAWN:	W. BONNEMA		
CHECKED:	J. ERASMUS		

KOPIEREG VOORBEHOU / COPYRIGHT RESERVED

PROJECT: 3785.4 CITY OF CAPE TOWN EASTERN REGION
ERICA DRIVE ACROSS THE R300 BETWEEN BELHARD DR AND HIGHBURY RD

DRAWING TITLE: RAMP D NORTHBOUND ON-RAMP TO R300 BELLVILLE
LONGITUDINAL SECTION (SHEET 1 OF 2)

SCALE: 1:750@A0
REV: A
DATE: 2018/07/31
DRAWING NUMBER: 3785.4 / LS / 05

Y:\3785.4_CoCT Eastern Region Erika Drive\11. Drawings, Figures and GIS\CAD\3785.4_Prelim Design\3785.4_CoCT.Erica.Dr_Prelim_09_Longitudinal Sections_LS.05-06_WB_2018-09-10.dwg