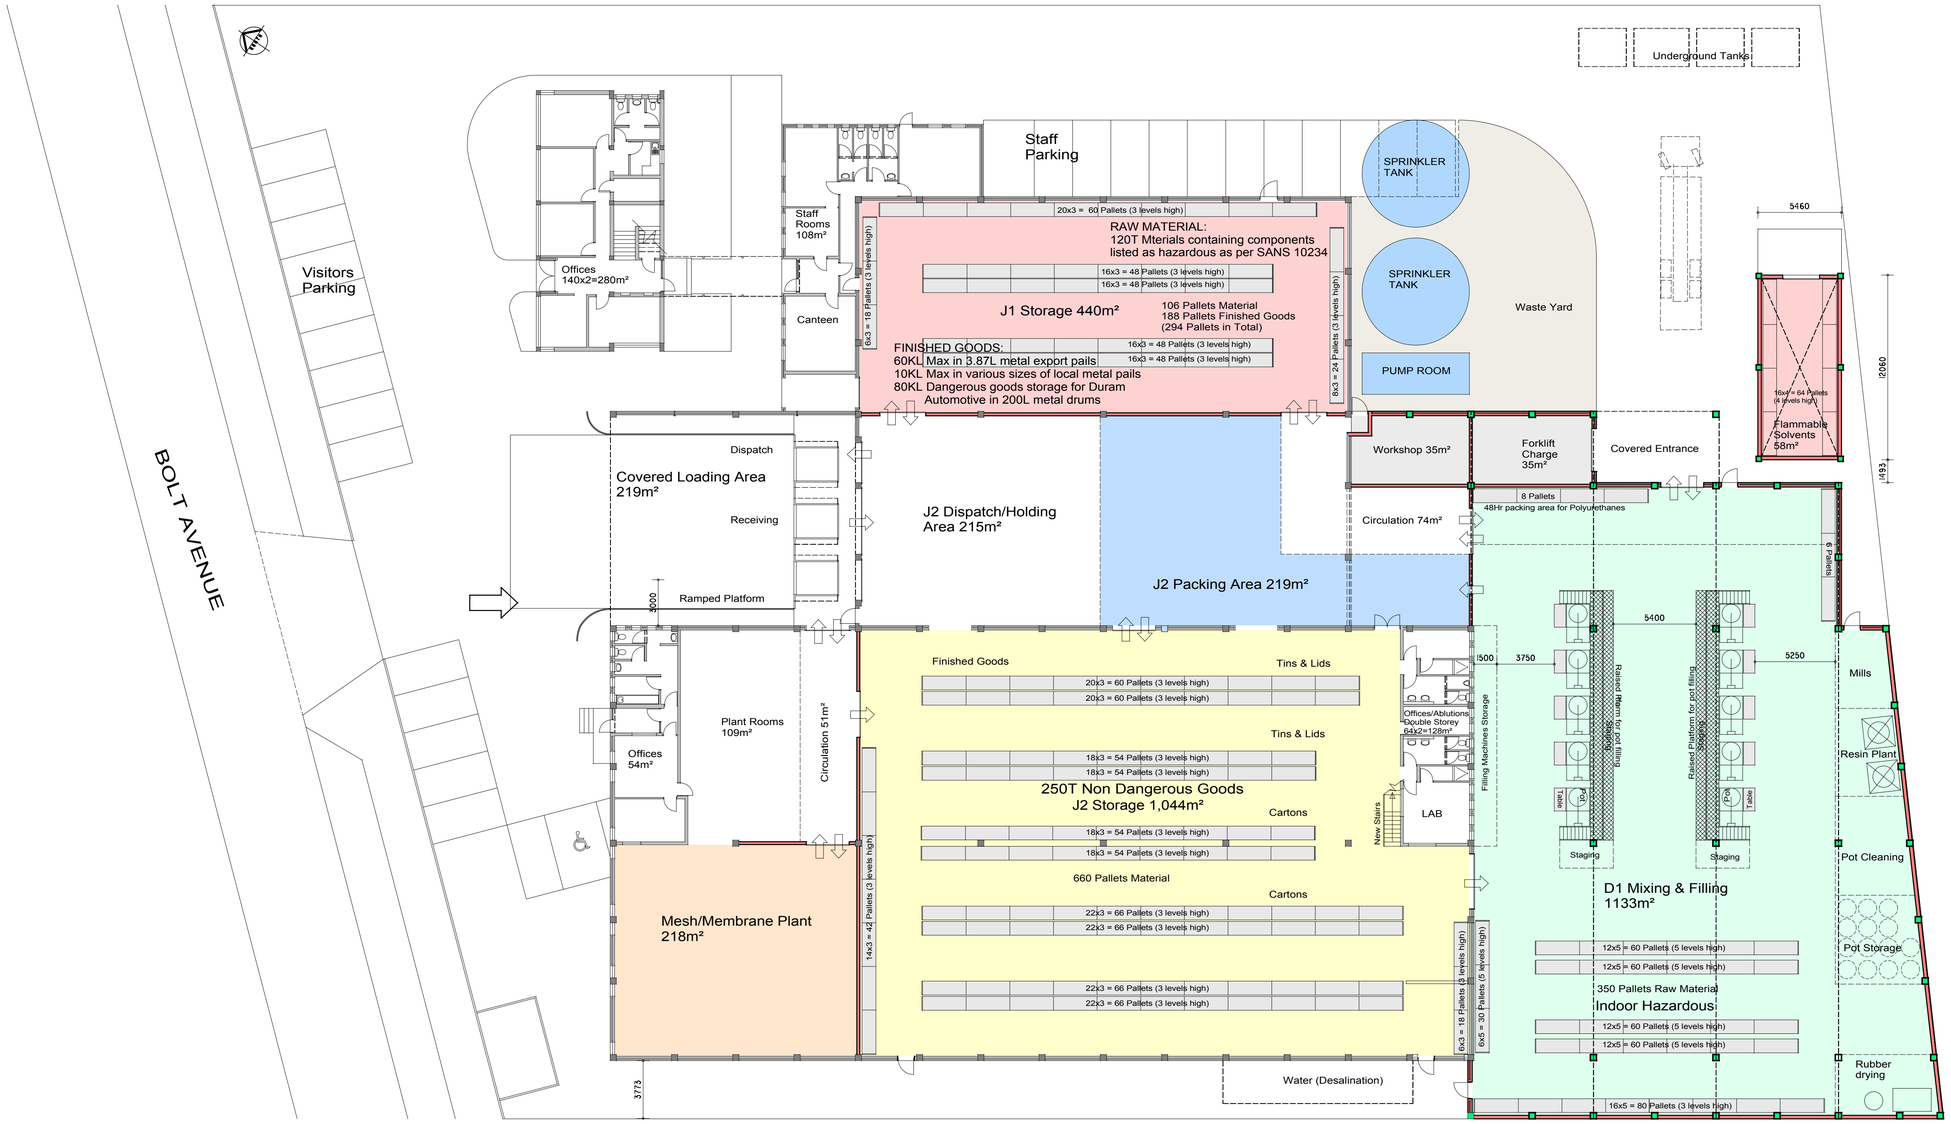

GROUND FLOOR AND SITE LAYOUT PLAN 1:200

COPYRIGHT OF THIS DRAWING IS RESERVED
AND REMAIN THE PROPERTY OF THE ARCHITECT

Revisions:

No:	Date:	Description

Description: 1. Sketch Plans 1 SDP

Project: Proposed New Building for Zest Polyurethanes (Pty) Ltd at 9 Bolt Avenue, Montague Gardens

Erf Number: ERF 4912, Montague Gardens

carl breytenbach
architects
22 fleur de lis
kleinbron park
brackenfell
7560
cell: 082 458 3777
email: breyts@mweb.co.za
web: www.cbarchitect.co.za
B.Arch (UPE) SACAP Reg No 5904

ZEST POLYURETHANES

File: 20 Zest	Item: Sketch 1
Scale: AS SHOWN	Date: 04 Feb 2020
Drawn: CB	Drawing No: CB20/Zest/01
Checked: CB	