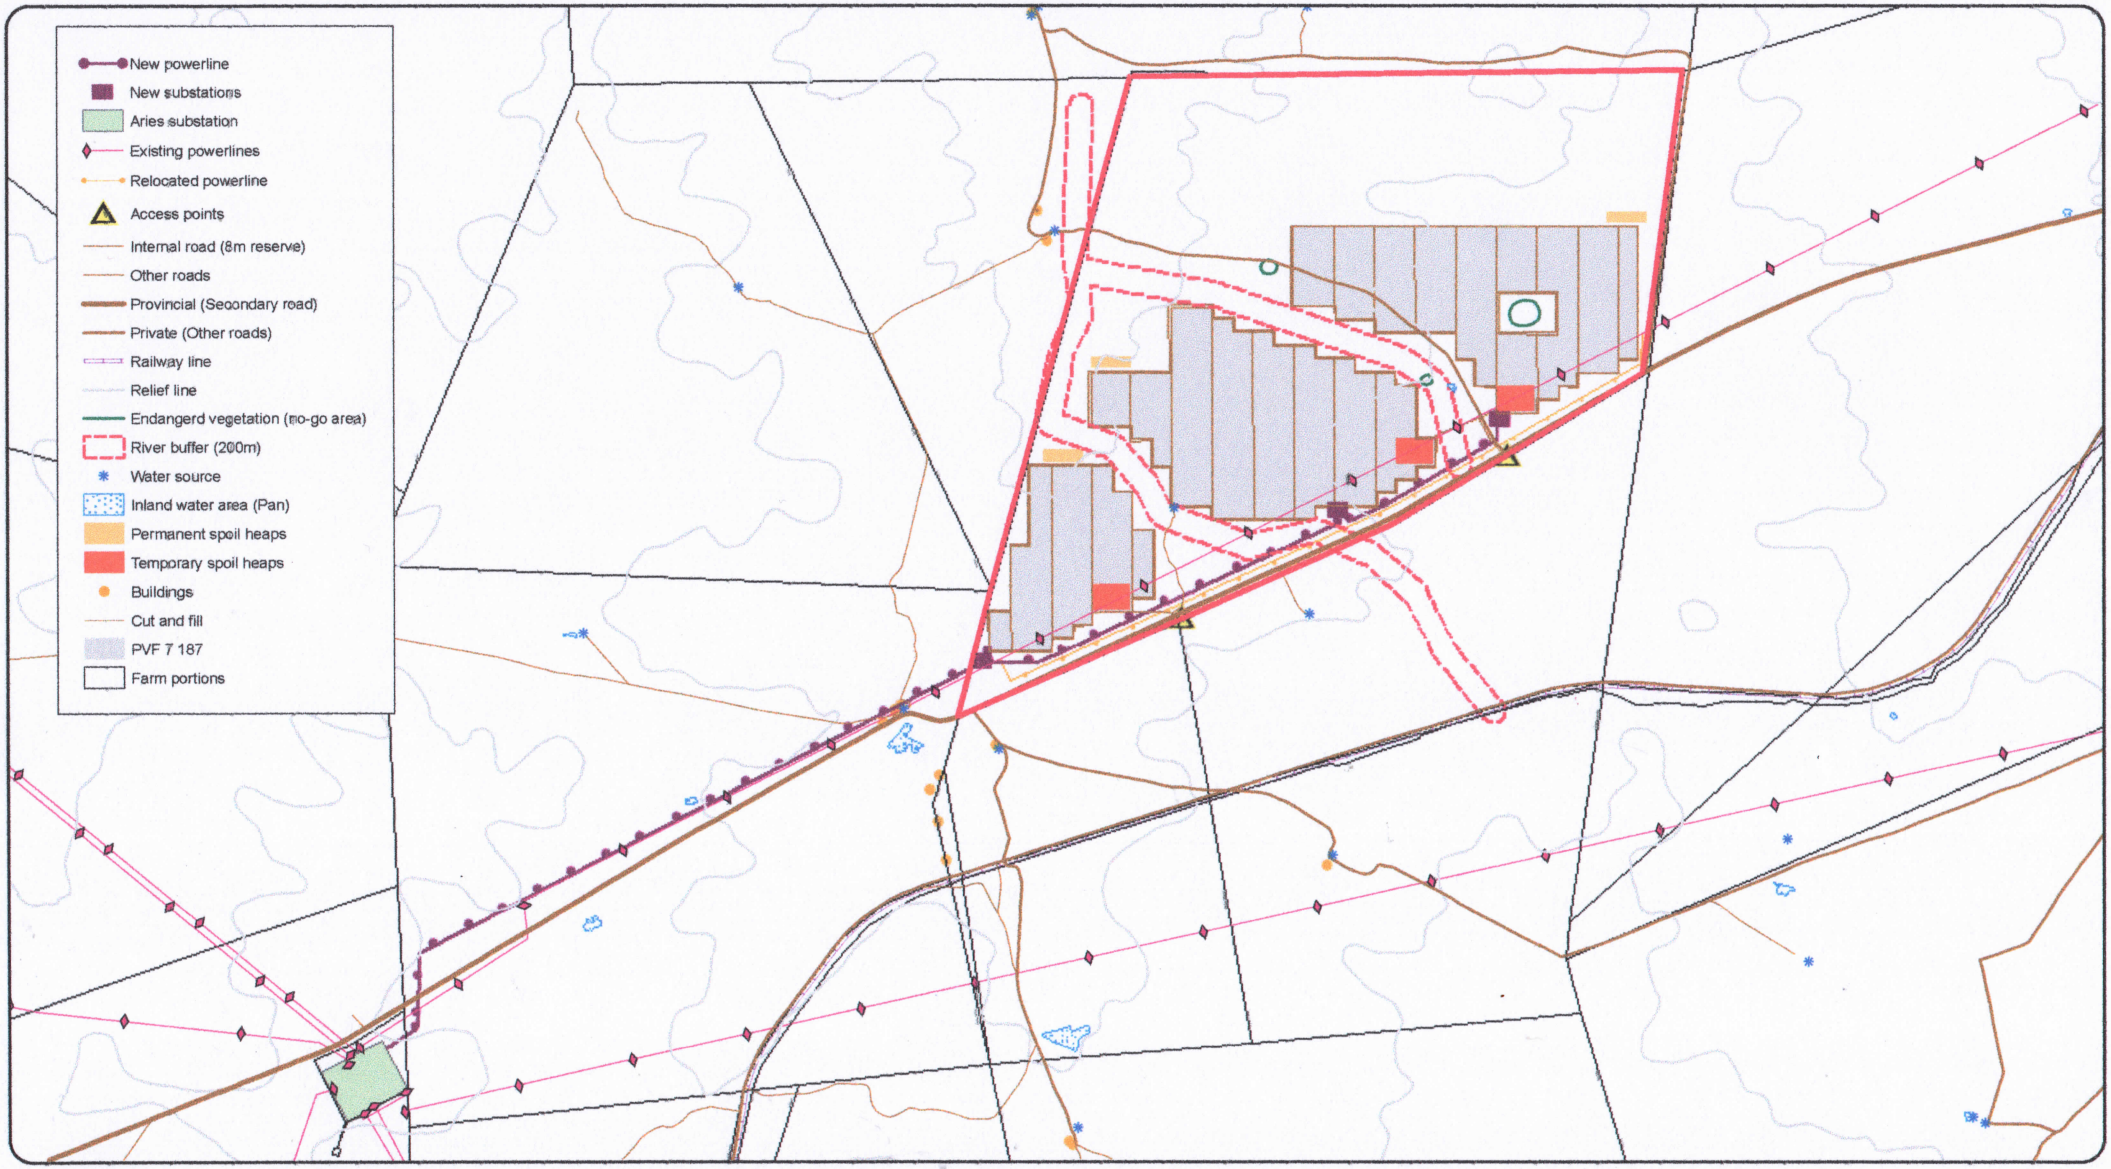

PLANSCAPE
TOWN PLANNERS

SITE DEVELOPMENT PLAN
PORTION 7 OF FARM 187, KENHARDT

N

Date: 06/02/19

PO Box 557, Moorreesburg, 7310, Cell 0722026587, Fax 086 697 2069, planscape@telkomsa.net

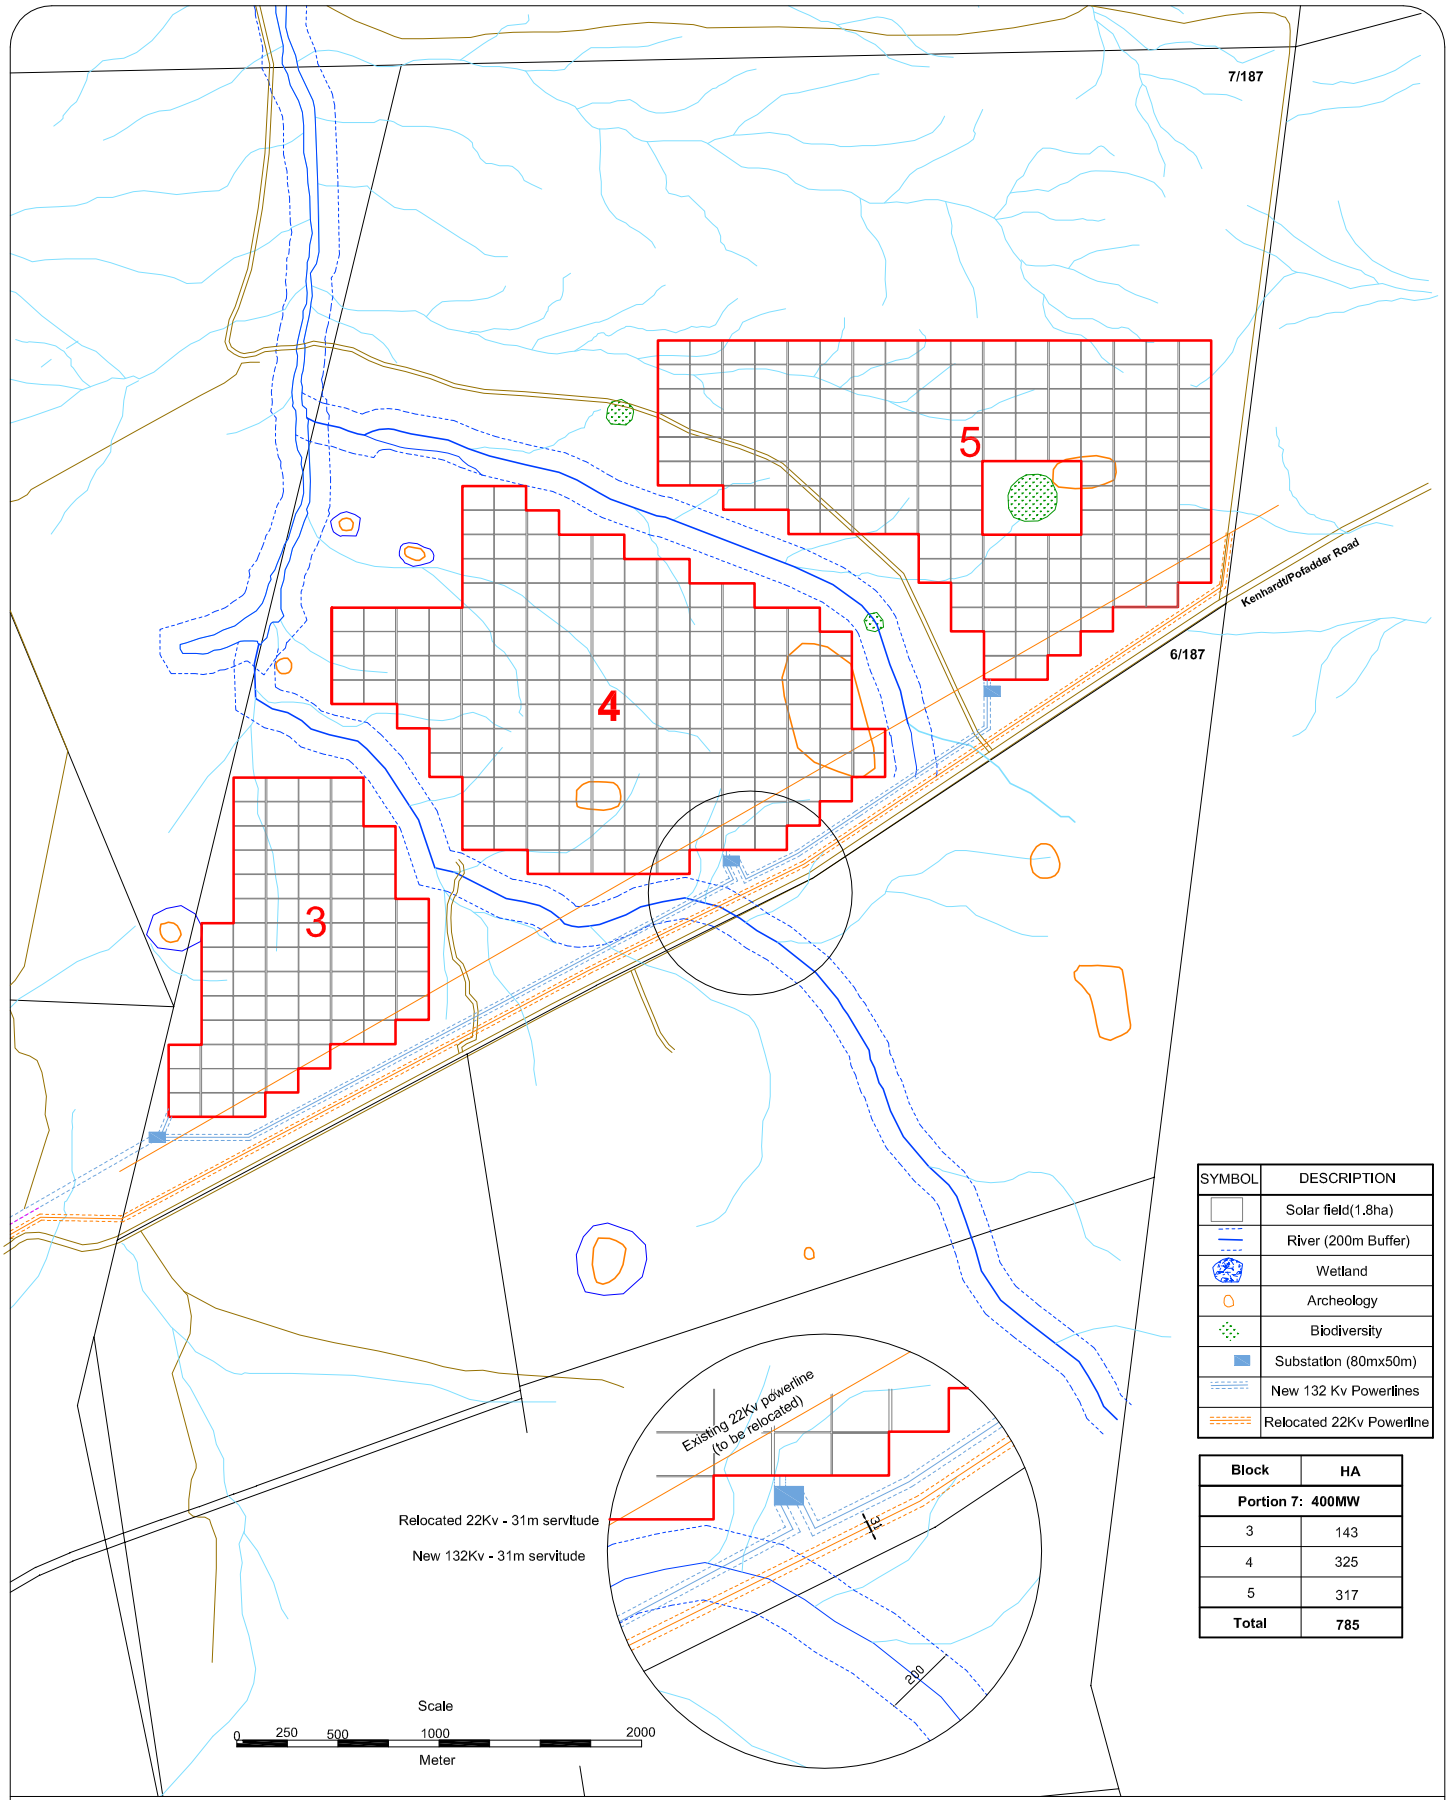

SYMBOL	DESCRIPTION
	Solar field(1.8ha)
	River (200m Buffer)
	Wetland
	Archeology
	Biodiversity
	Substation (80mx50m)
	New 132 Kv Powerlines
	Relocated 22Kv Powerline

Block	HA
Portion 7: 400MW	
3	143
4	325
5	317
Total	**785**

Project: Portion 7 of Farm 187, Kenhardt

Title: Site Development plan

Owner: Solar Energy Land Pty Ltd

N

S

Notes: Configuration of solar arrays subject to detailed design

Datum: 01/11/18

Reference:207~6/7-187-KAI

PLANSCAPE
Tel: 022 4334408
planscape@telkomsa.net